N

SCALE 1" = 150'

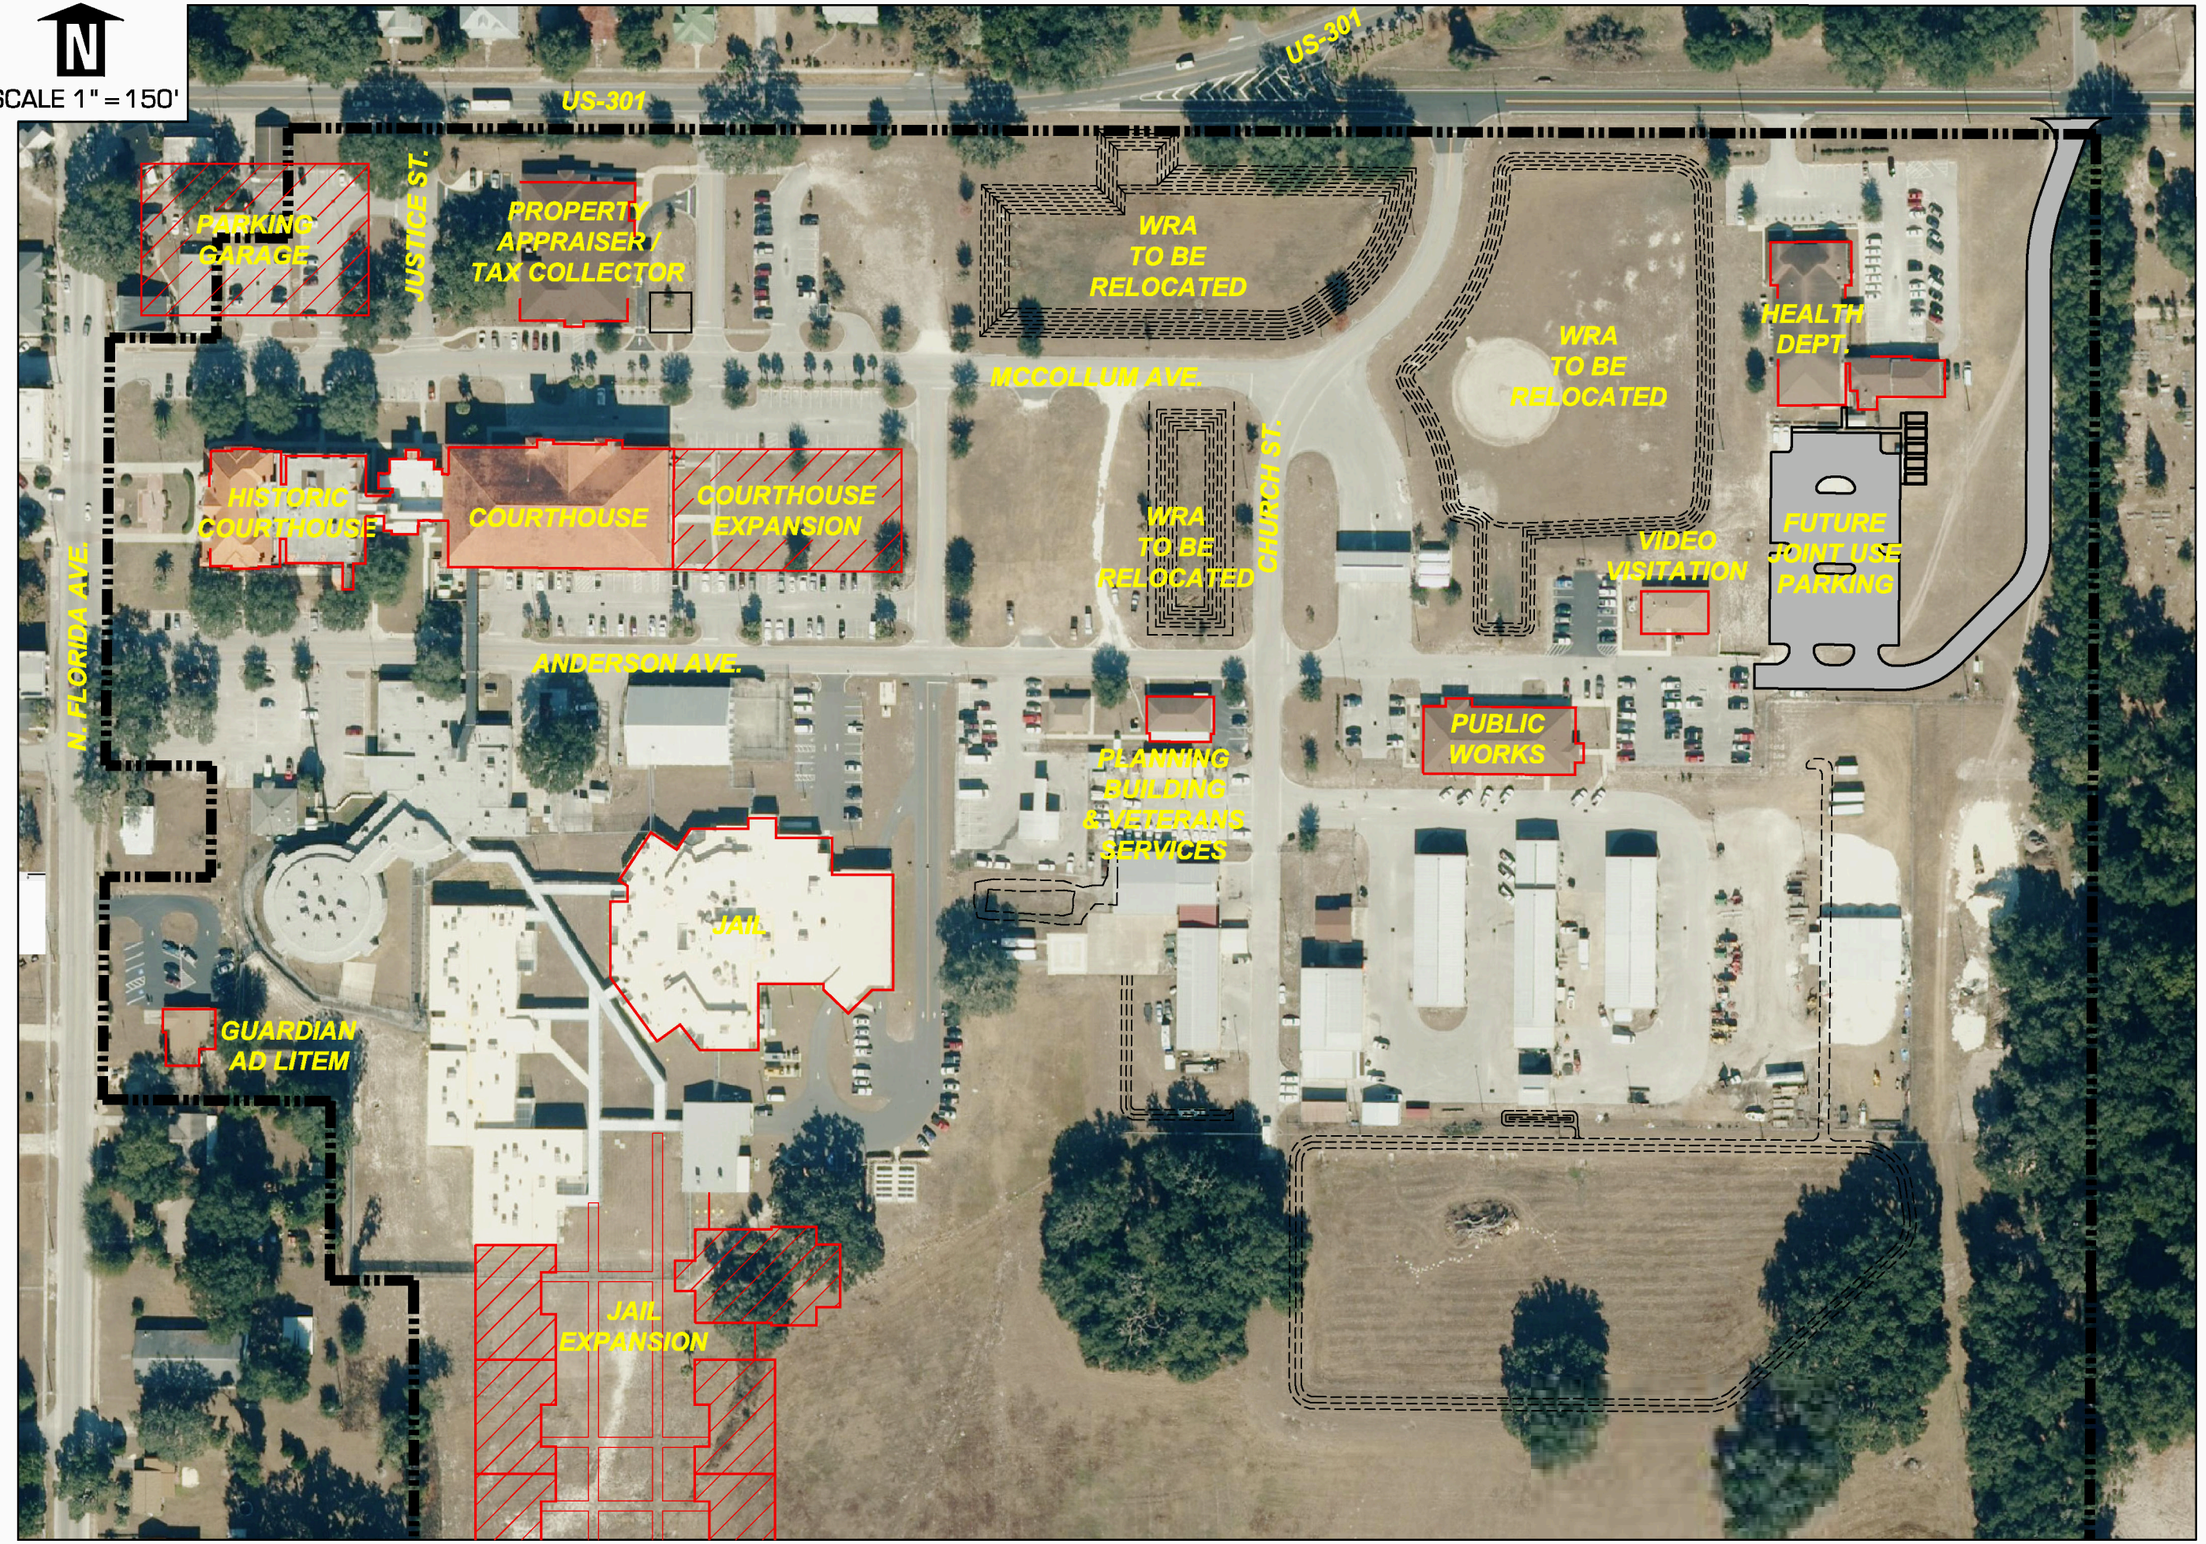

GRIFFEY ENGINEERING
406 N. CENTER STREET
EUSTIS, FLORIDA 32726
PHONE (352) 357-3528
FAX (352) 357-3219
FLORIDA CERT. OF AUTH # 8082

SUMTER COUNTY
319 E ANDERSON AVENUE
BUSHNELL, FLORIDA 33513
PHONE (352) 569-1532
FAX (352) 793-0207

SUMTER COUNTY
BUSHNELL CAMPUS

2035 MASTER PLAN

Rev.#	Date	Drawn By: D.M.K.
		Checked By: D.A.G.
		Drawing #: 11014 5
		Project #: 11014SPN
Date: 05-08-12		Scale: 1"=150'

SHEET 1 OF 1