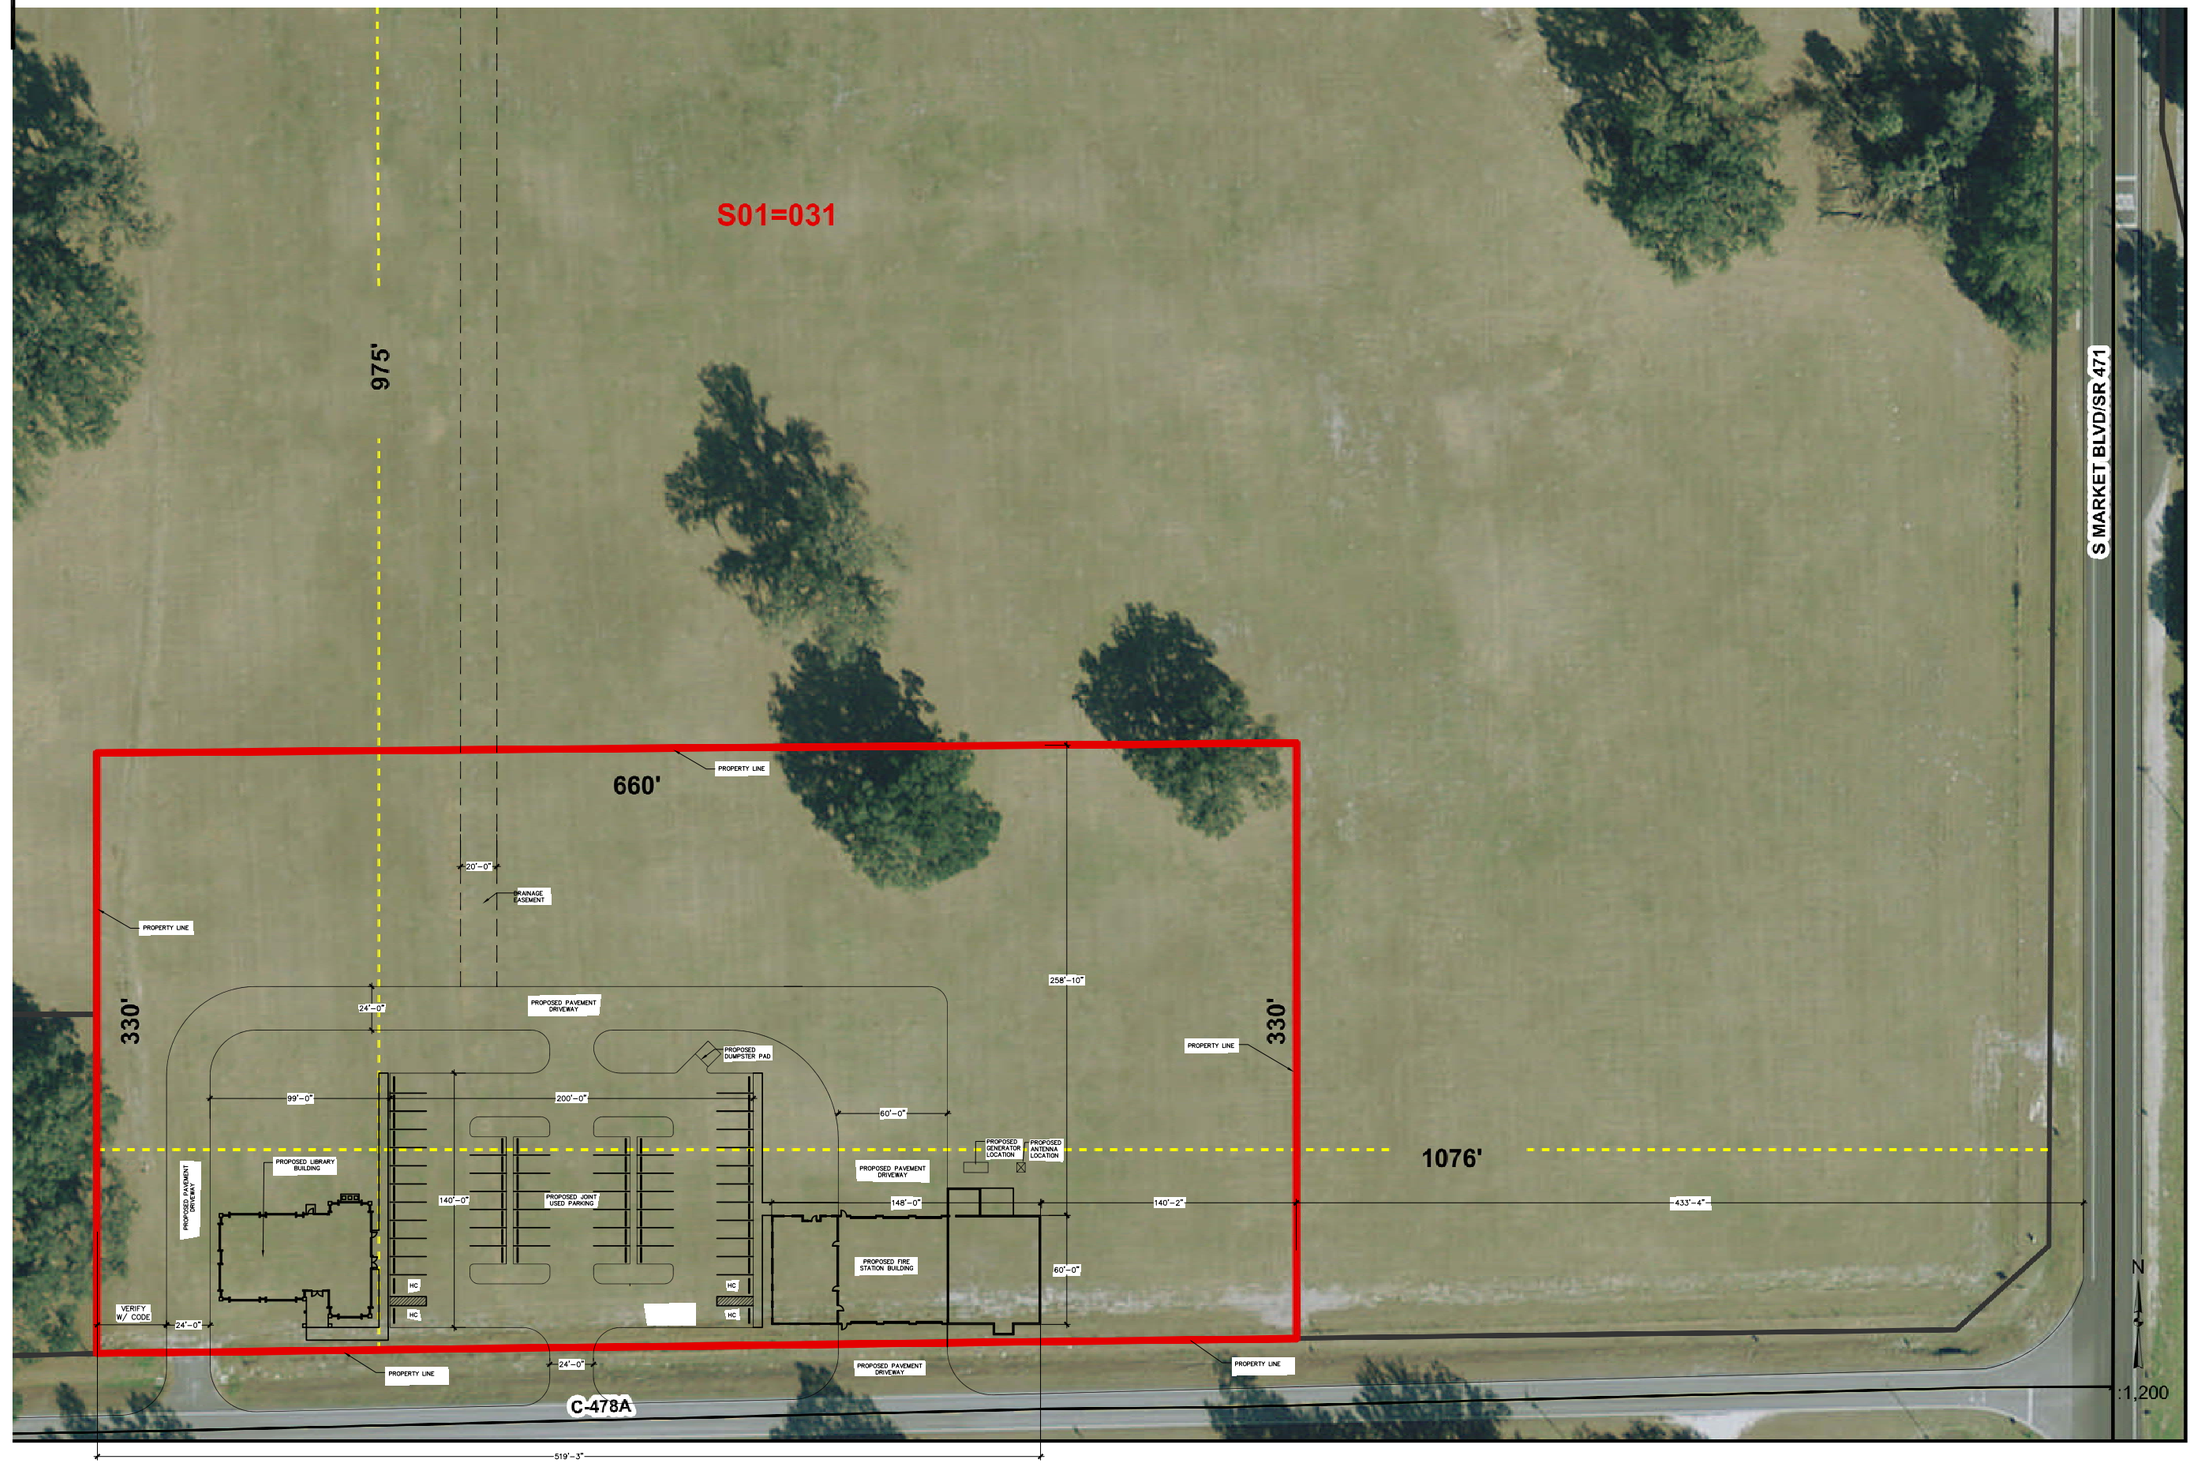

PROPOSED CONCEPT PLAN #3

SCALE: 0' 15' 30' 45' 60'

REVISIONS

ARCHITECTURE STUDIO, INC.

114 SOUTH MAGNOLIA AVE., OCALA, FL. 34474
T 352.620.0944 F 352.620.0996 E rsai@rispolisosa.com
FLORIDA LICENSE AA0002485

COPYRIGHT © 2012
ALL RIGHTS RESERVED. THESE PLANS ARE PROTECTED BY COPYRIGHT LAWS. UNAUTHORIZED USE MAY RESULT IN LEGAL ACTION.

SEAL

A PROPOSED CONCEPT FOR:
WEBSTER FIRE STATION AND LIBRARY
CR 478-A
WEBSTER, FLORIDA

DRAWN	PROJECT NO.
ASI	1209
CHECKED	DATE
ASI	04-18-12

SHEET NO.
SP101
OF —

NORTH

SITE CONCEPT DRAWING